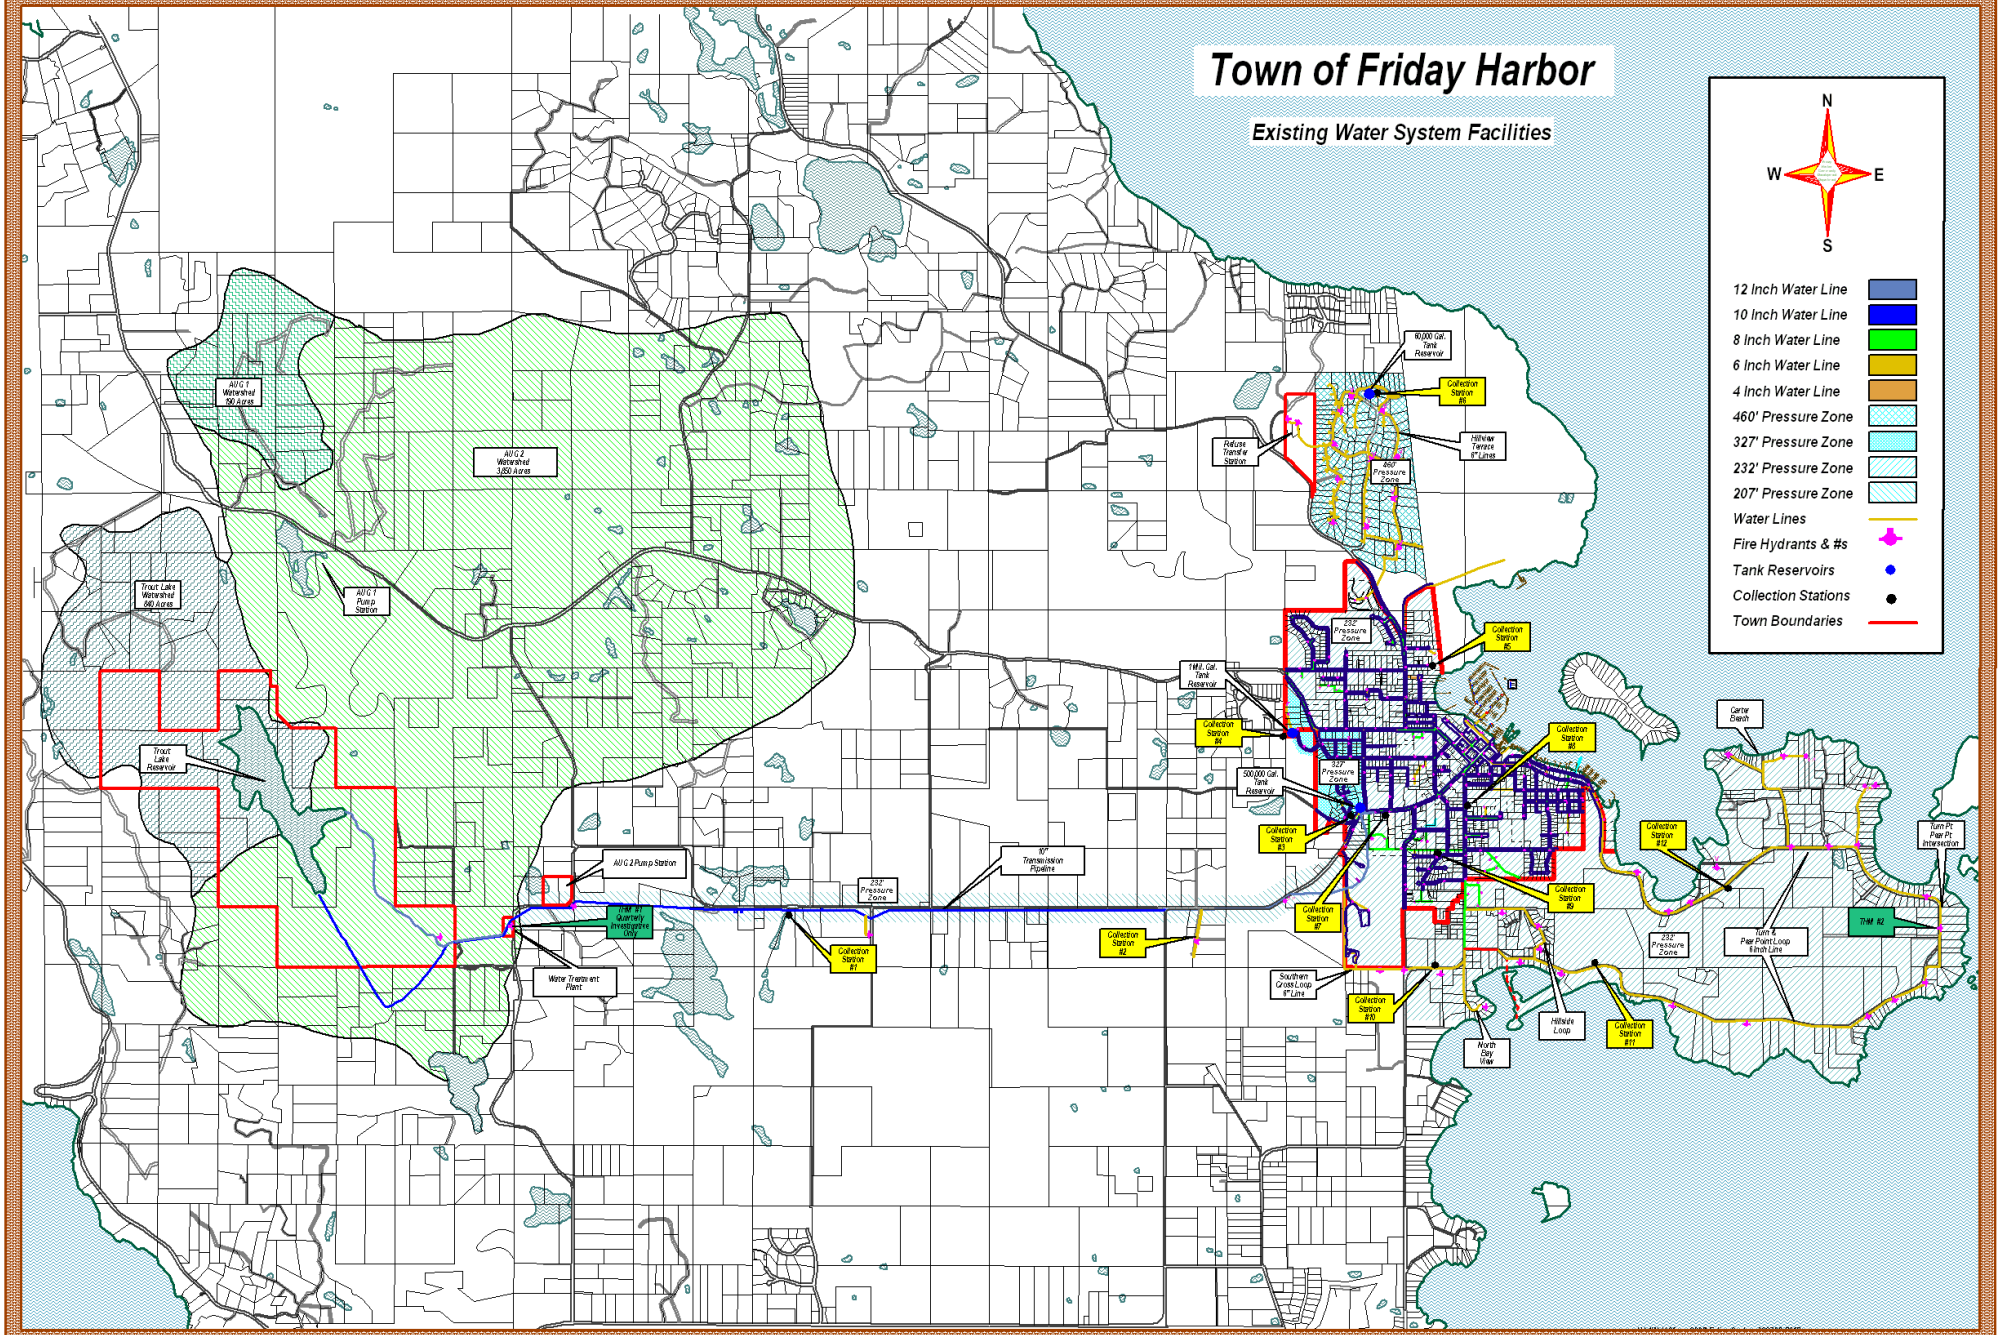

Town of Friday Harbor
Existing Water System Facilities
N
W
E
S
12 Inch Water Line
10 Inch Water Line
8 Inch Water Line
6 Inch Water Line
4 Inch Water Line
460' Pressure Zone
327' Pressure Zone
232' Pressure Zone
207' Pressure Zone
Water Lines
Fire Hydrants & #s
Tank Reservoirs
Collection Stations
Town Boundaries
AUG 1 Watershed 190 Acres
AUG 2 Watershed 3,850 Acres
Trout Lake Watershed 640 Acres
AUG 1 Pump Station
Trout Lake Reservoir
AUG 2 Pump Station
THM #1 Quarterly Investigative Only
Water Treatment Plant
232' Pressure Zone
Collection Station #1
10" Transmission Pipeline
Collection Station #2
Collection Station #3
Collection Station #4
Collection Station #5
Collection Station #6
Collection Station #7
Collection Station #8
Collection Station #9
Collection Station #10
Collection Station #11
Collection Station #12
Refuse Transfer Station
60,000 Gal. Tank Reservoir
Hillview Terrace 6" Lines
460' Pressure Zone
232' Pressure Zone
500,000 Gal. Tank Reservoir
Southern Cross Loop 6" Line
North Bay View
Hillside Loop
Carter Beach
Turn Pt Pear Pt Intersection
THM #2
Turn & Pear Point Loop 6 Inch Line