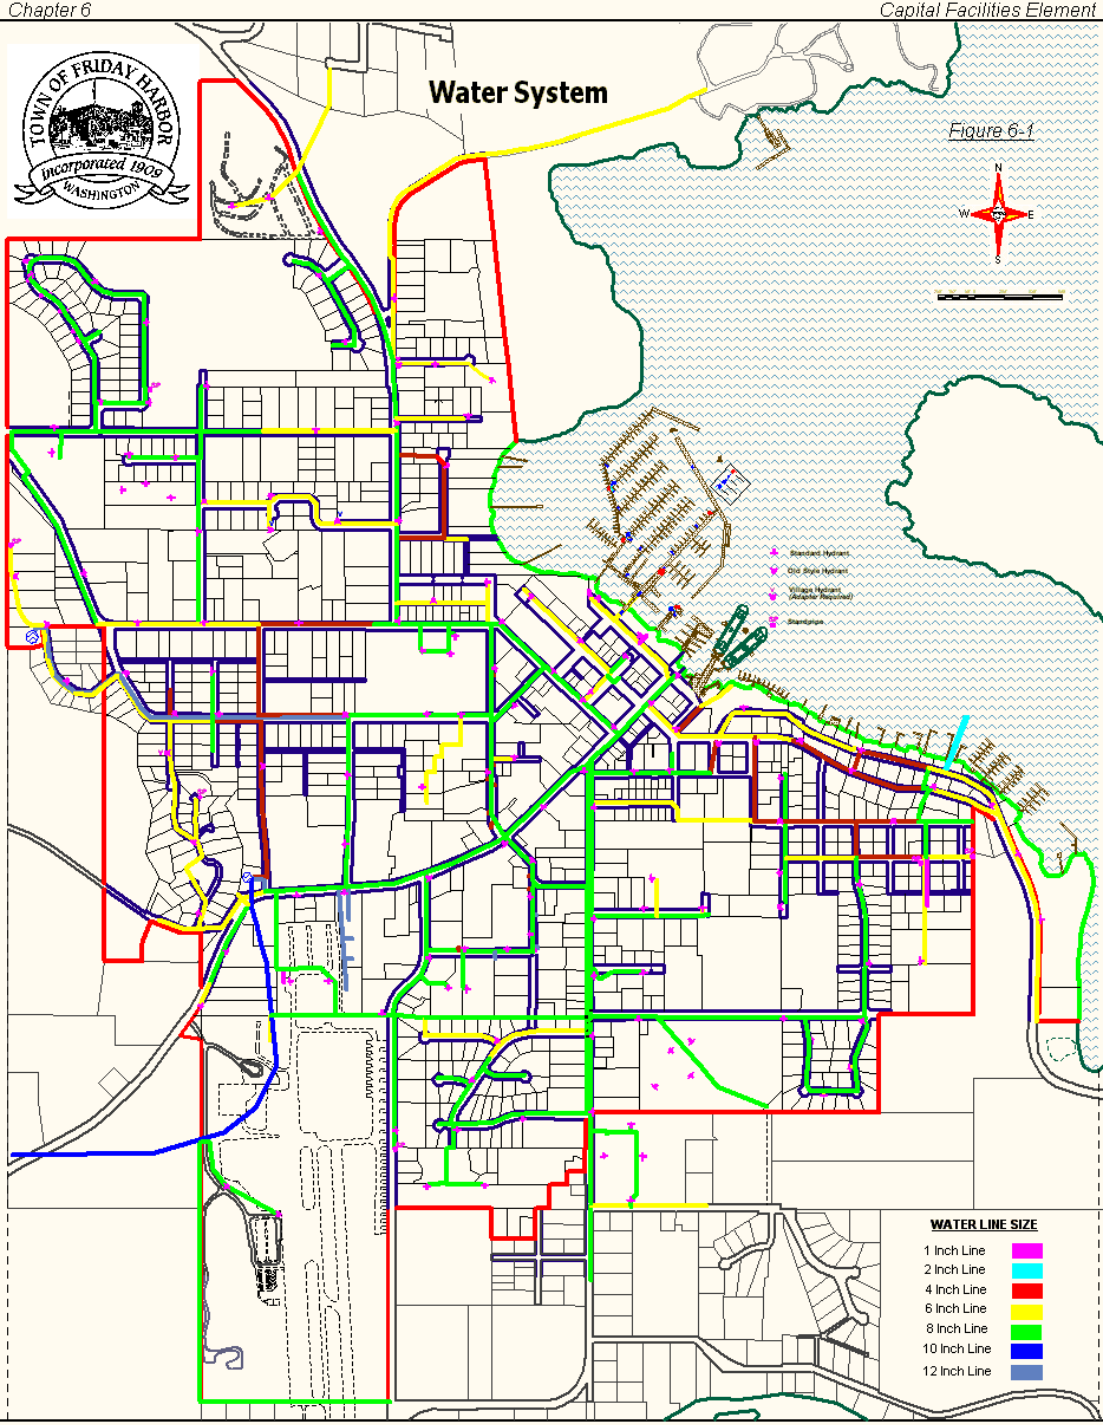
Water System
Figure 6-1
N
W
E
S
Standard Hydrant
Old Style Hydrant
Village Hydrant (Adapter Required)
Standpipe
WATER LINE SIZE
1 Inch Line
2 Inch Line
4 Inch Line
6 Inch Line
8 Inch Line
10 Inch Line
12 Inch Line